NAME OF WORK :. PROVIDING AND LAYING HDPE WATER LINE IN GANESHA TEMPLE BLOCK-1 IN J.P. PARK WARD NO 17.

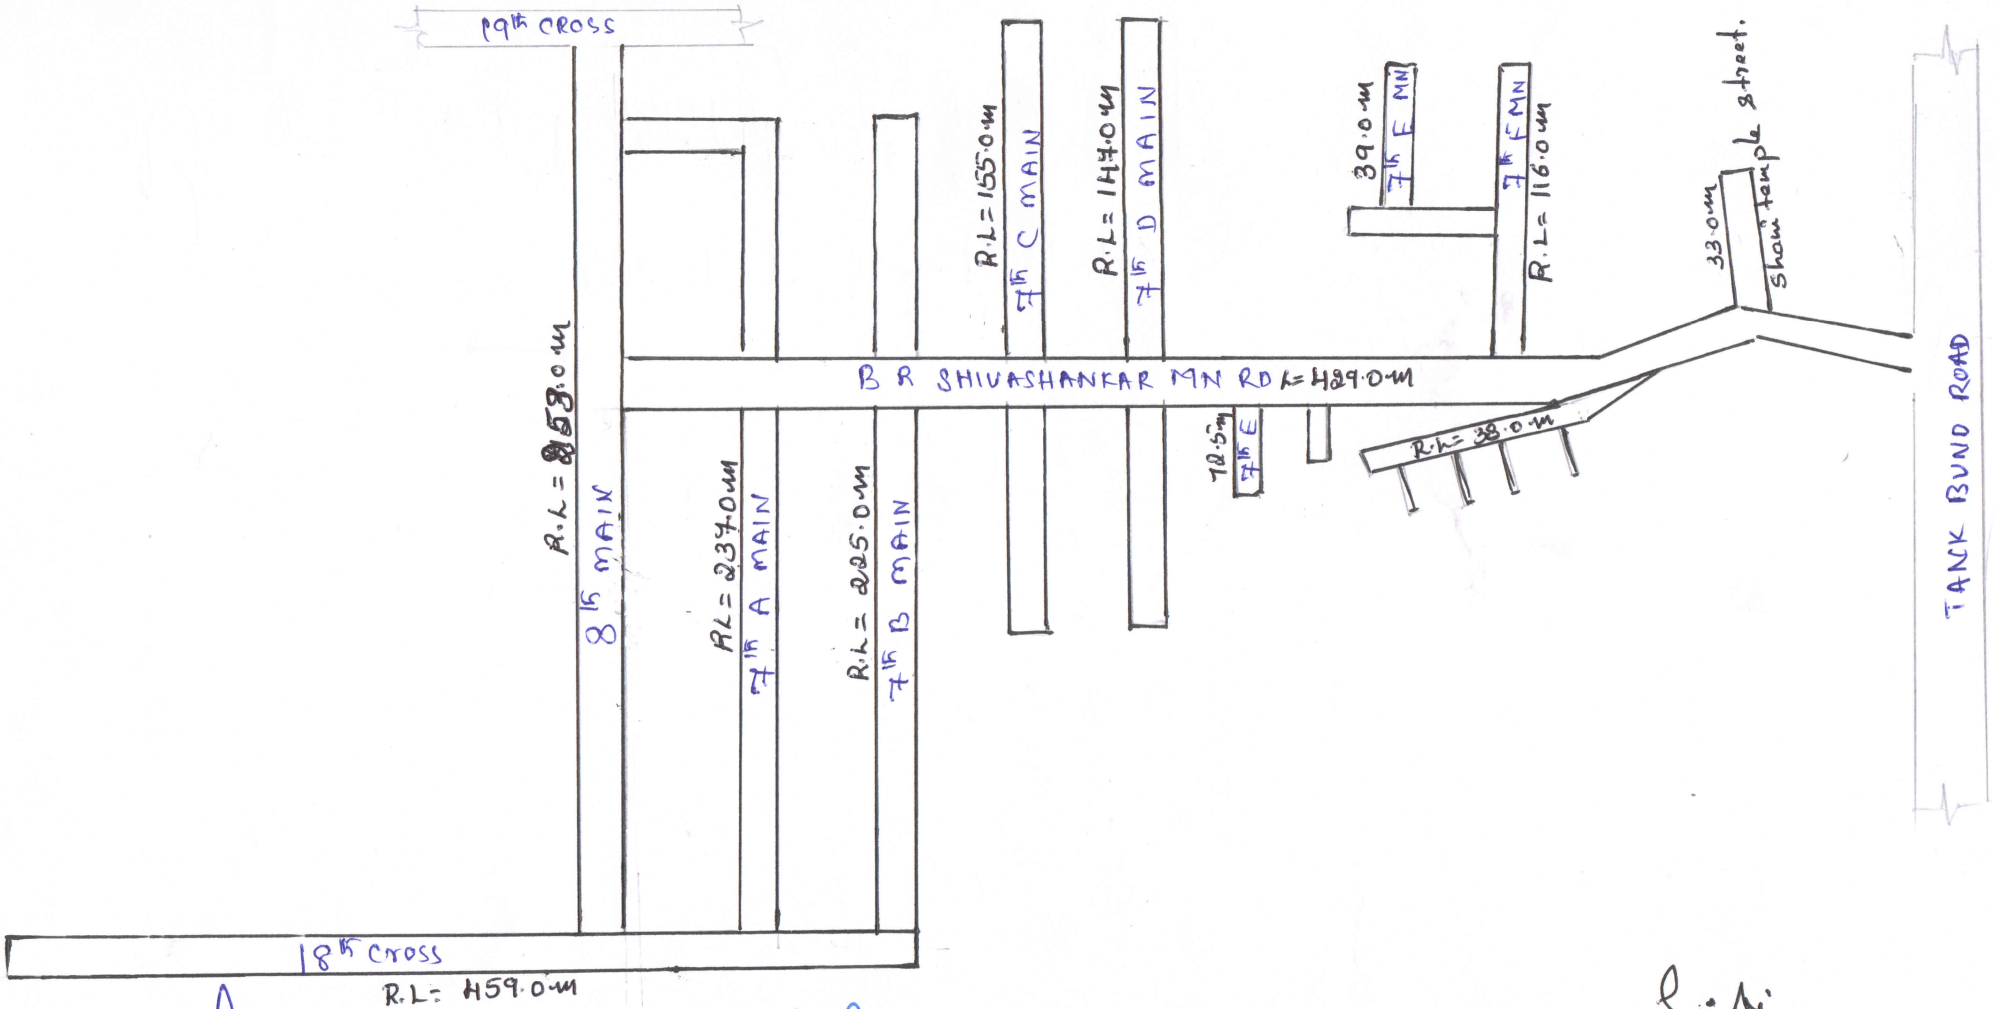

Asst. Executive Engineer
Yeshwanthpura Sub-Division
Bruhat Bangalore Mahanagara Palike

Executive Engineer
Rajarajeshwarinagar Division
Bruhat Bangalore Mahanagara Palike